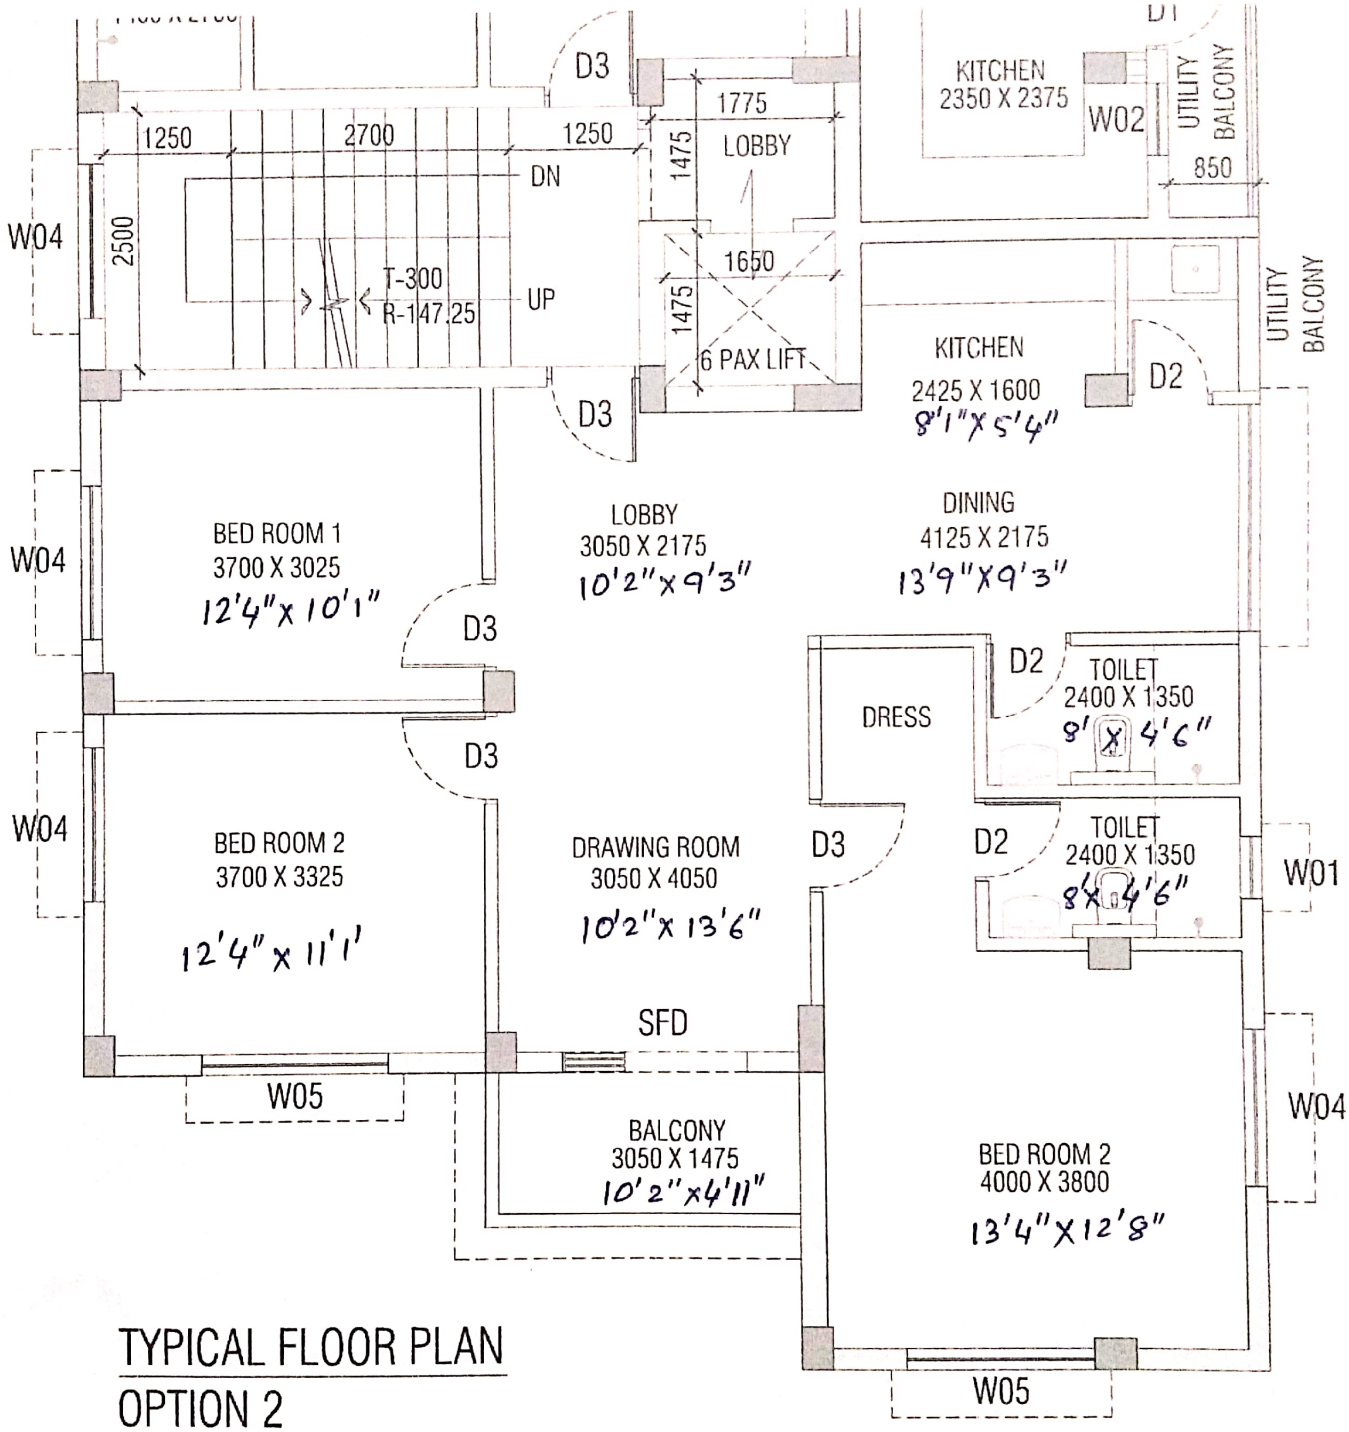

TYPICAL FLOOR PLAN
OPTION 2
SCALE - 1:100

NORTH