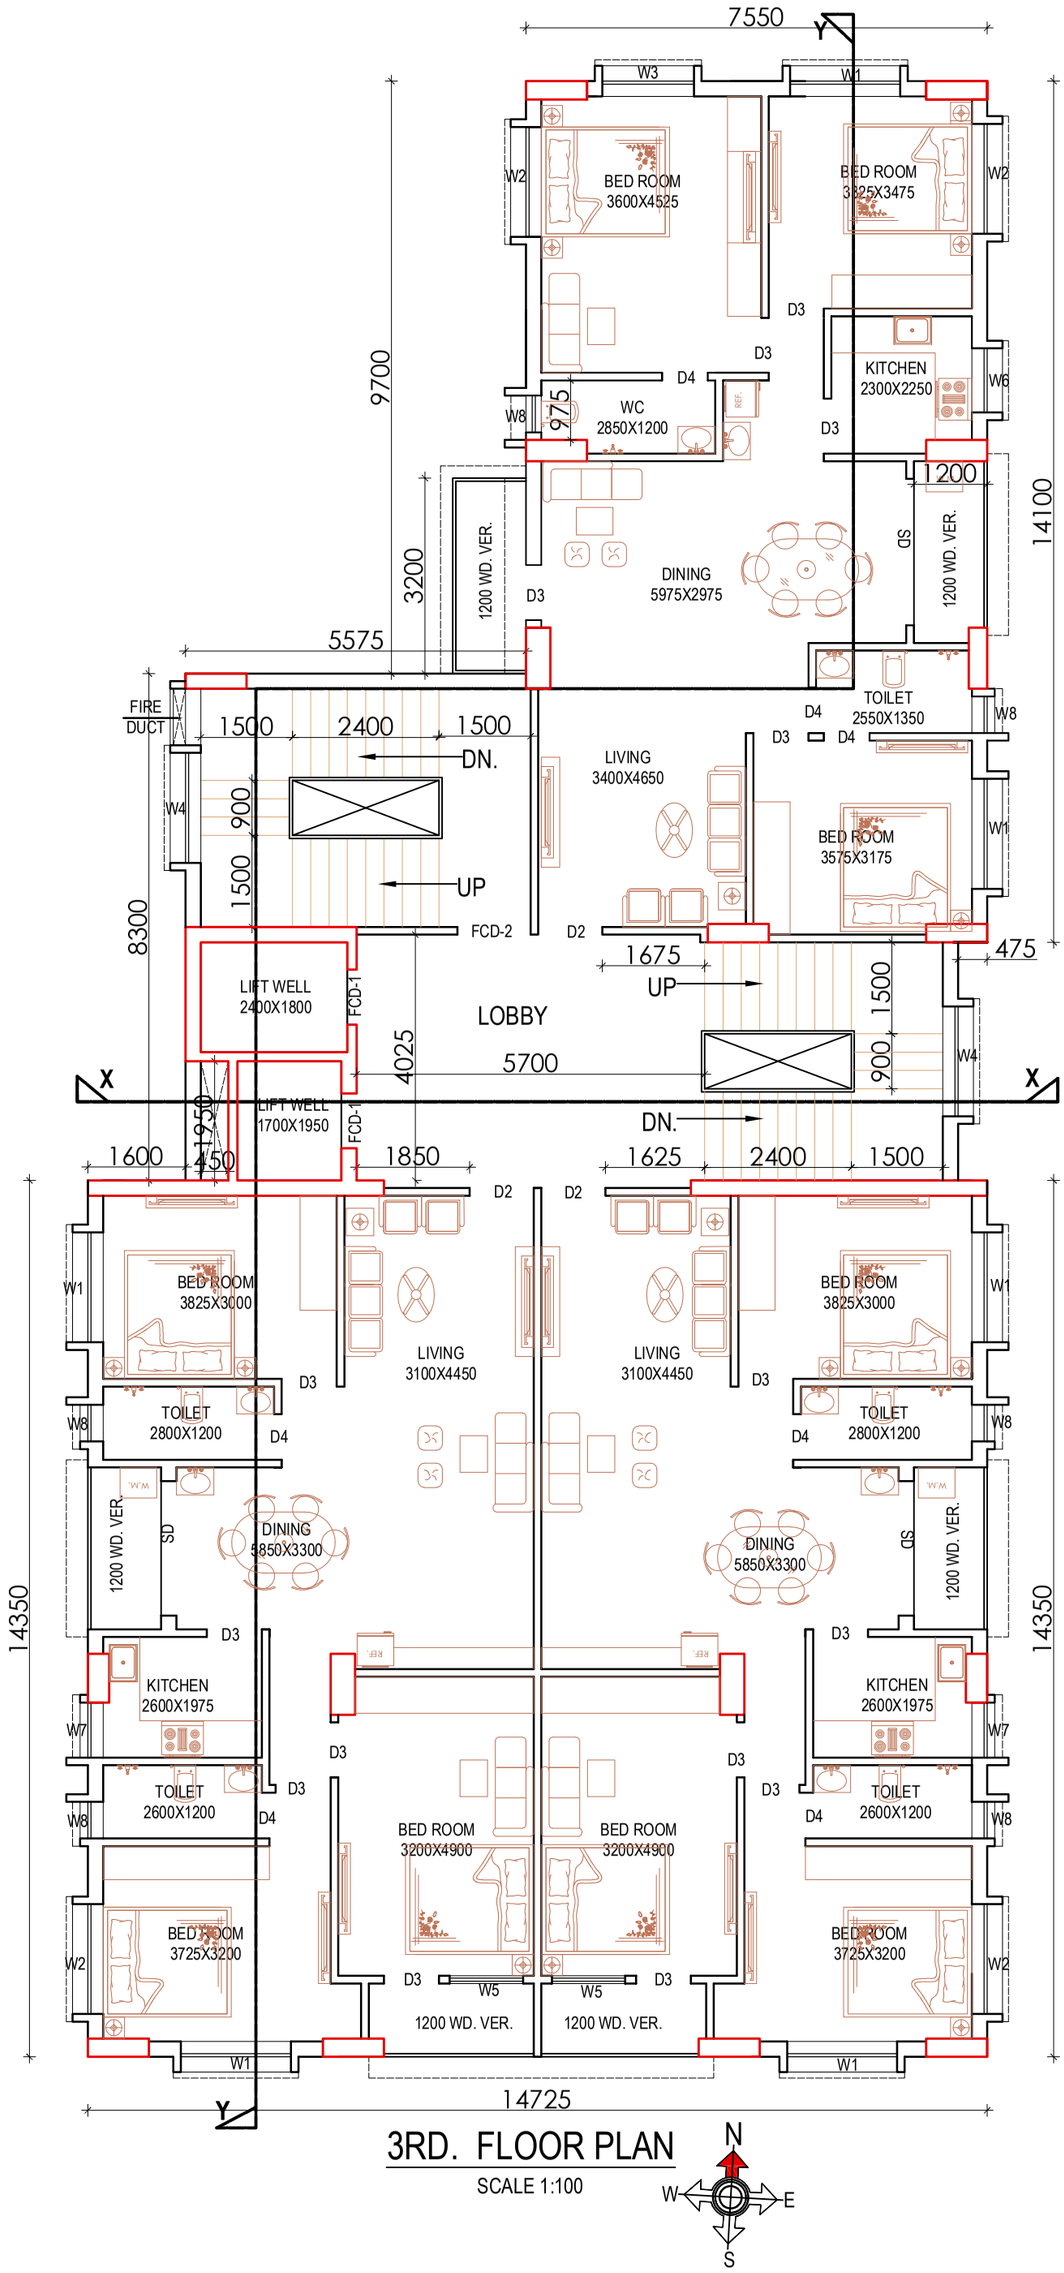

3RD. FLOOR PLAN

SCALE 1:100

N
W
E
S

PROPOSED G+11 STORIED BUILDING OF KRISHNANGAN CO-OPERATIVE HOUSING SOCIETY LIMITED AT PREMISES NO.:-40-2222, PLOT NO : CD-24, BULK(C) OF ACTION AREA-I (C), NEW TOWN, KOLKATA - 700156.